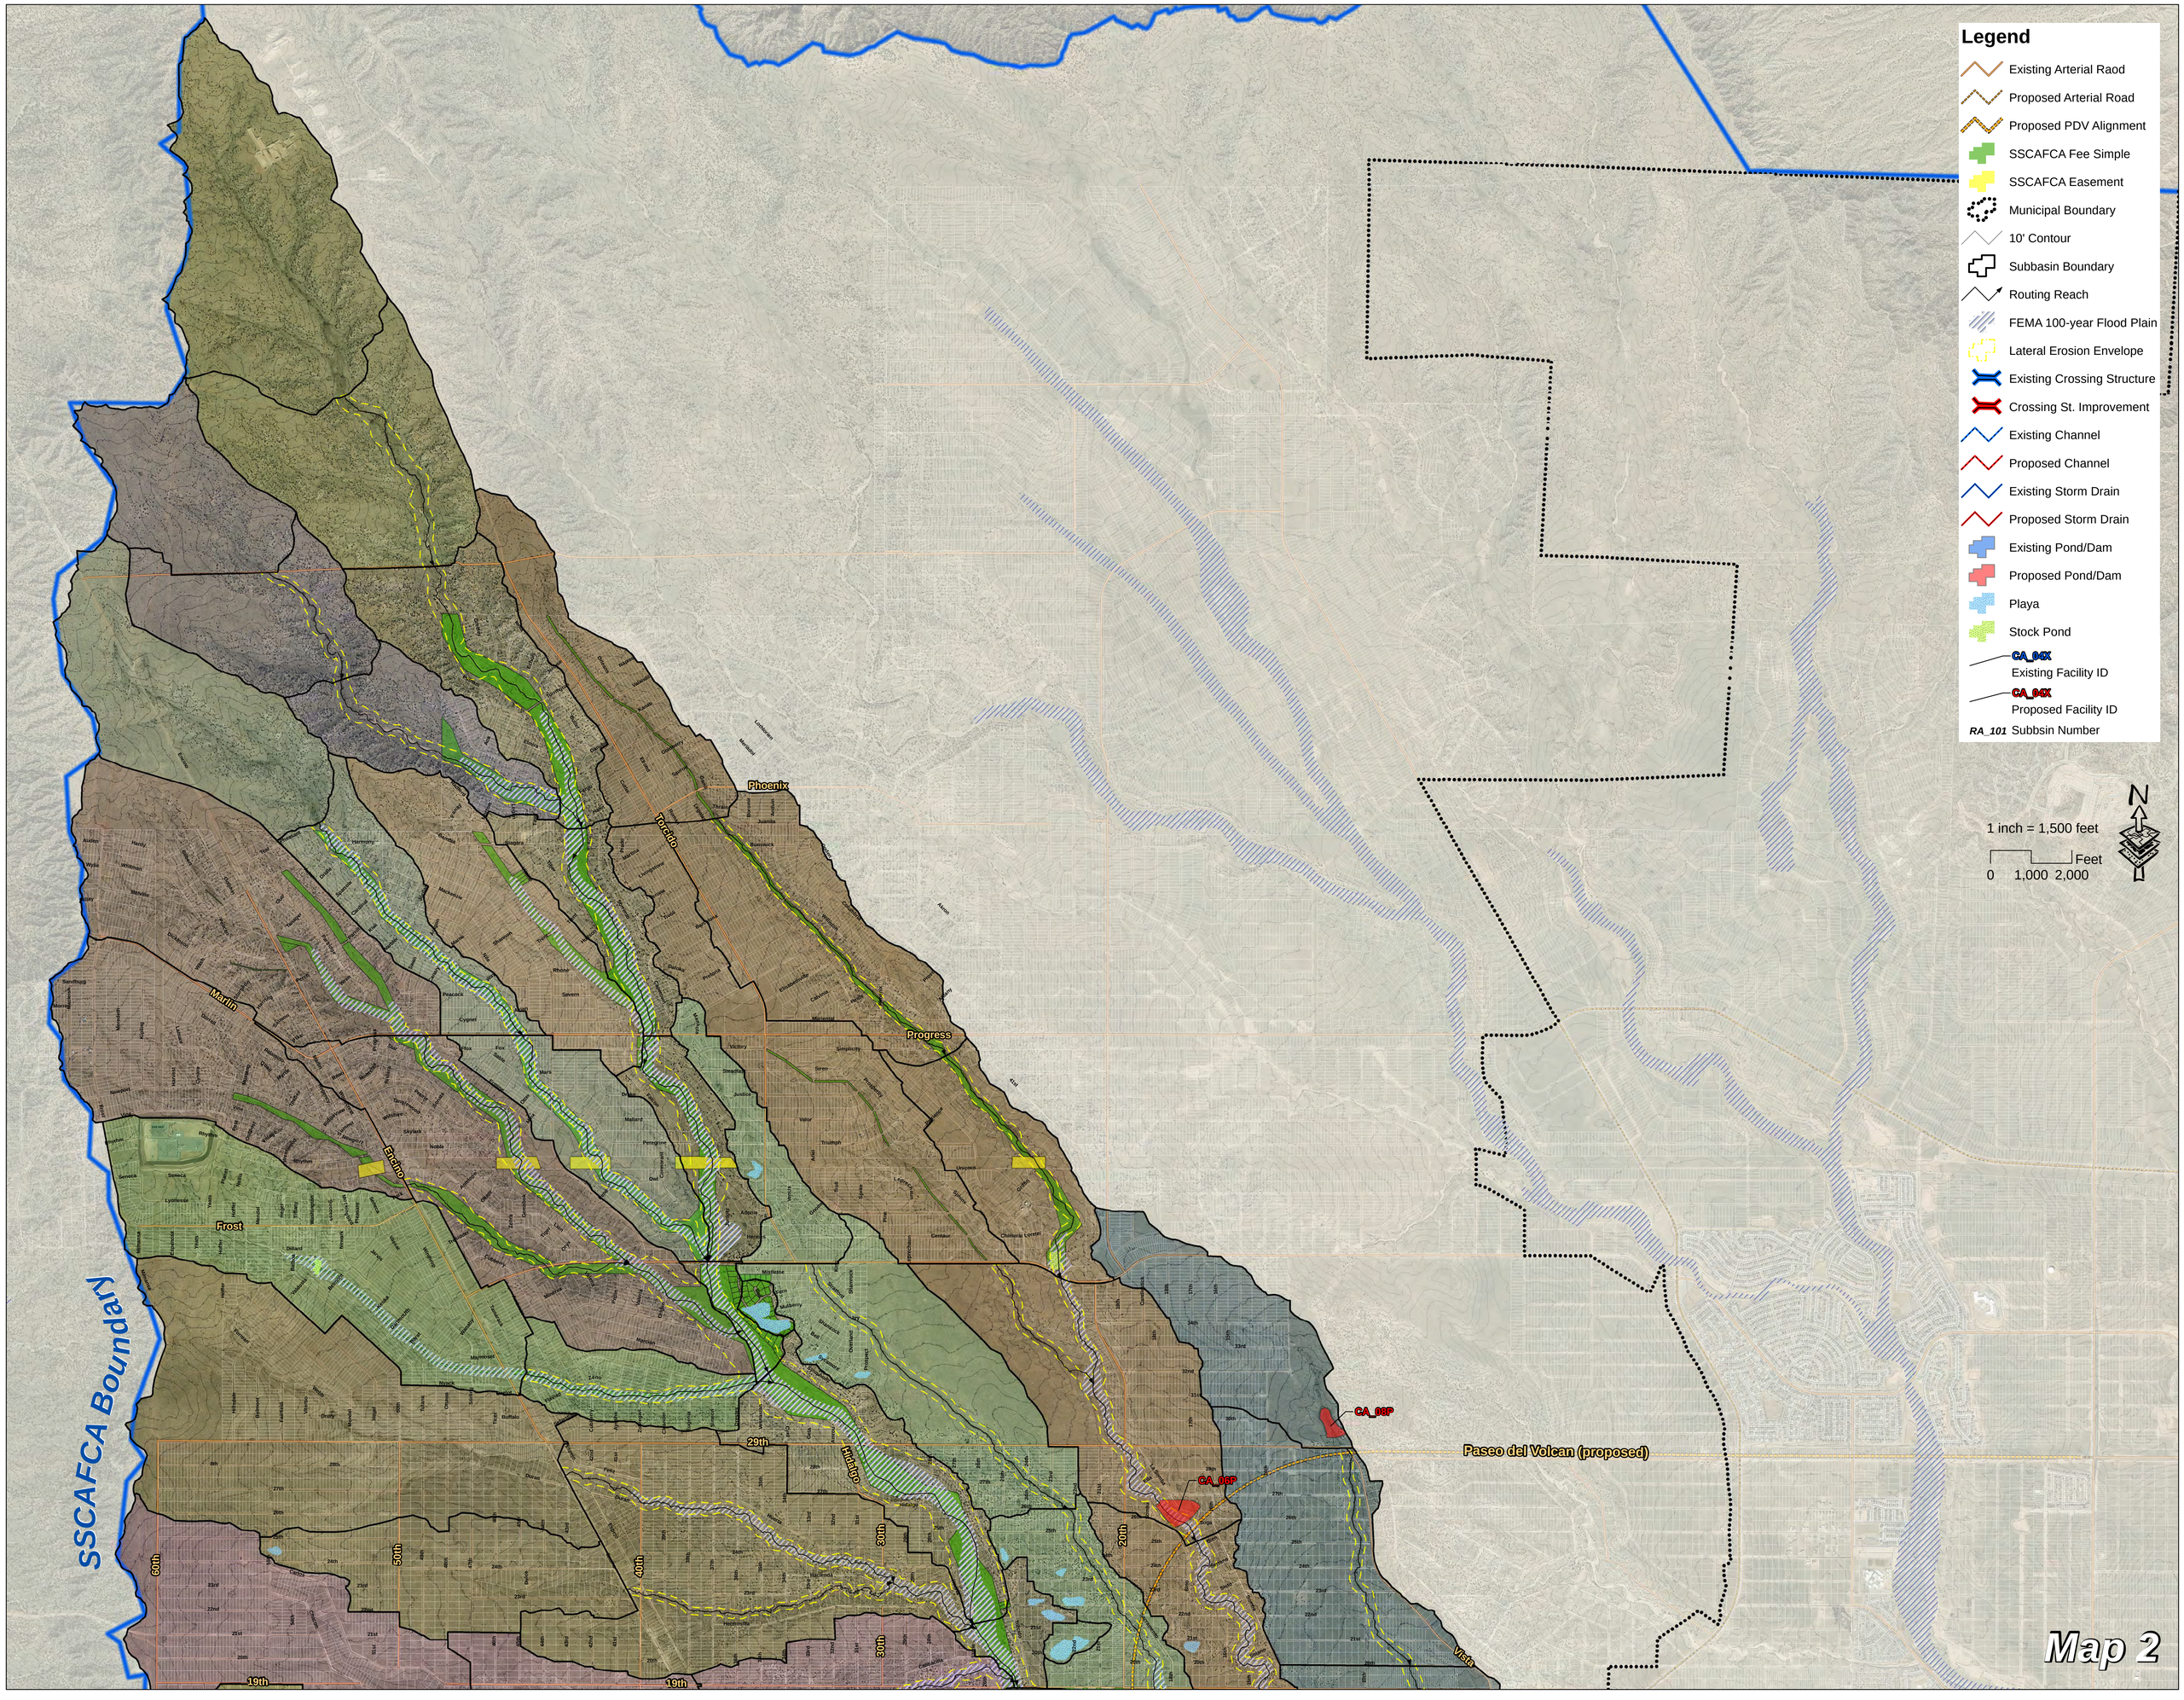

Legend
Existing Arterial Raod
Proposed Arterial Road
Proposed PDV Alignment
SSCAFCA Fee Simple
SSCAFCA Easement
Municipal Boundary
10' Contour
Subbasin Boundary
Routing Reach
FEMA 100-year Flood Plain
Lateral Erosion Envelope
Existing Crossing Structure
Crossing St. Improvement
Existing Channel
Proposed Channel
Existing Storm Drain
Proposed Storm Drain
Existing Pond/Dam
Proposed Pond/Dam
Playa
Stock Pond
CA_04X
Existing Facility ID
CA_04X
Proposed Facility ID
RA_101 Subbsin Number
1 inch = 1,500 feet
0 1,000 2,000 Feet
N
SSCAFCA Boundary
Phoenix
Torcido
Progress
Marlin
Encino
Frost
Hidalgo
Vista
Paseo del Volcan (proposed)
CA_08P
CA_06P
29th
30th
20th
19th
60th
50th
40th
Map 2

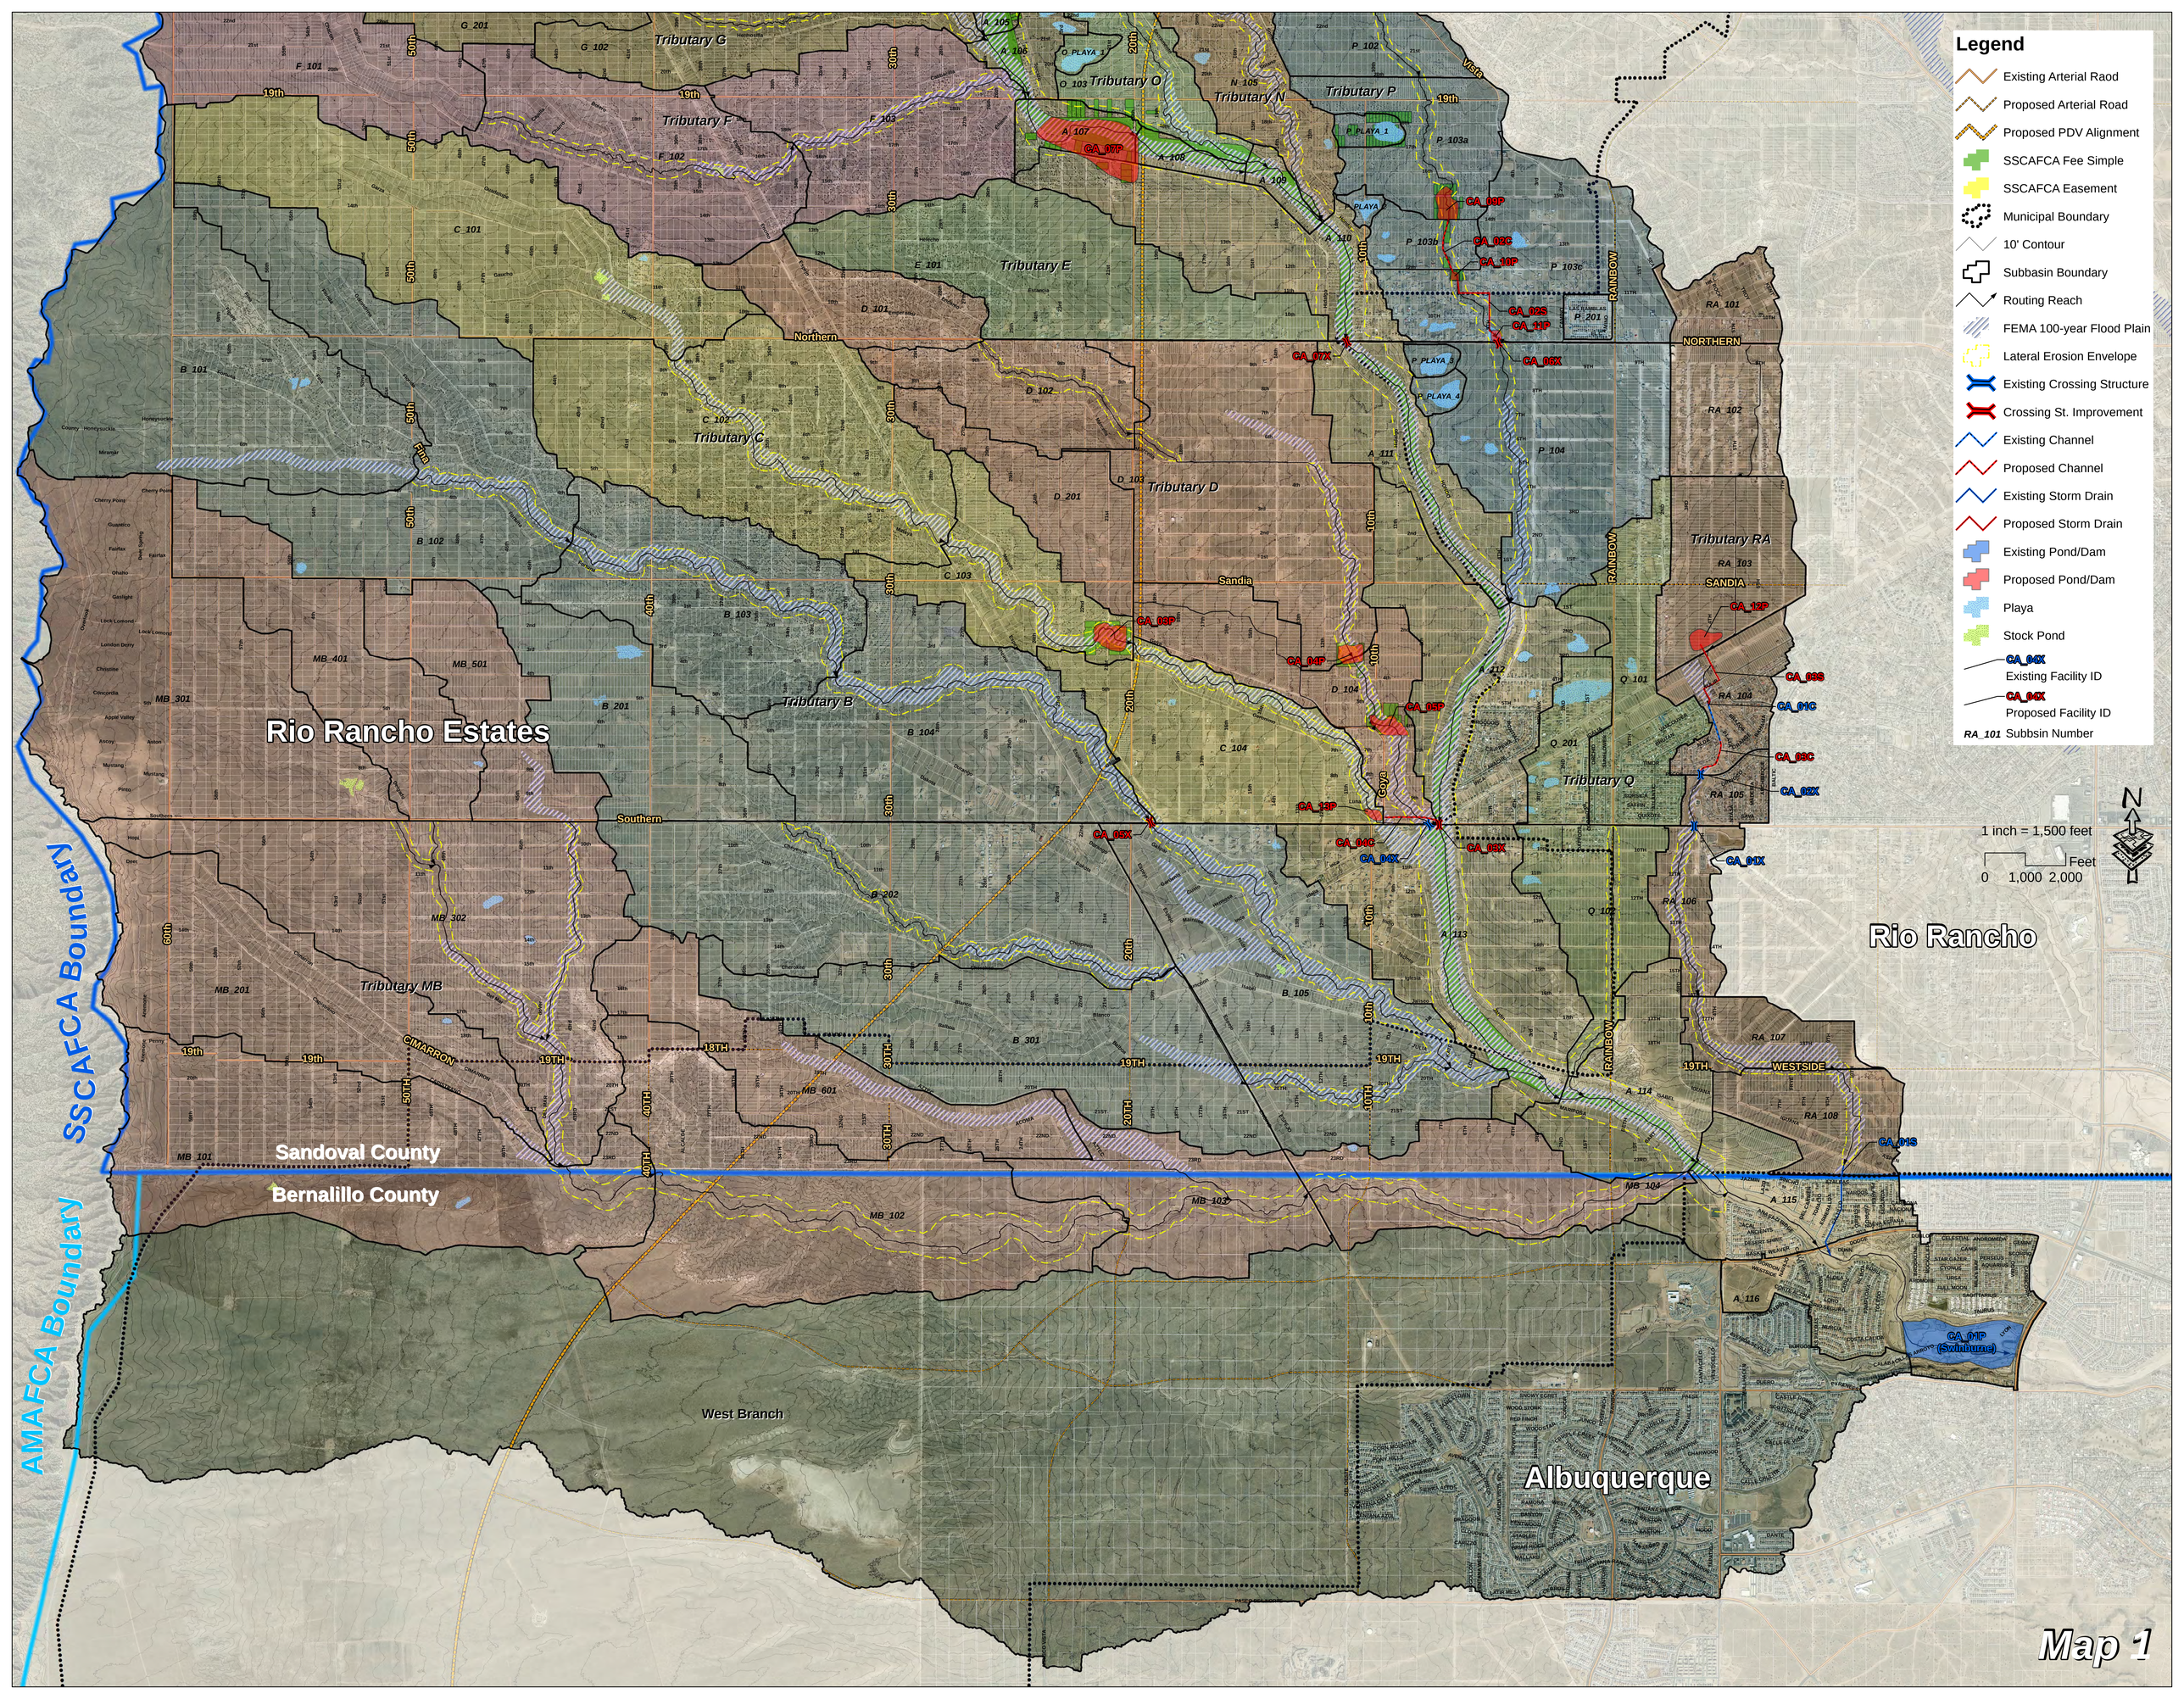
Legend
Existing Arterial Raod
Proposed Arterial Road
Proposed PDV Alignment
SSCAFCA Fee Simple
SSCAFCA Easement
Municipal Boundary
10' Contour
Subbasin Boundary
Routing Reach
FEMA 100-year Flood Plain
Lateral Erosion Envelope
Existing Crossing Structure
Crossing St. Improvement
Existing Channel
Proposed Channel
Existing Storm Drain
Proposed Storm Drain
Existing Pond/Dam
Proposed Pond/Dam
Playa
Stock Pond
CA_04X
Existing Facility ID
CA_04X
Proposed Facility ID
RA_101 Subbsin Number
1 inch = 1,500 feet
Feet
0 1,000 2,000
N
SSCAFCA Boundary
AMAFCA Boundary
Rio Rancho Estates
Rio Rancho
Albuquerque
Sandoval County
Bernalillo County
Tributary C
Tributary D
Tributary E
Tributary F
Tributary G
Tributary N
Tributary O
Tributary P
Tributary Q
Tributary RA
Tributary B
Tributary MB
West Branch
Northern
Southern
Sandia
NORTHERN
SANDIA
WESTSIDE
RAINBOW
Goya
CA_01F (Swinburne)
Map 1